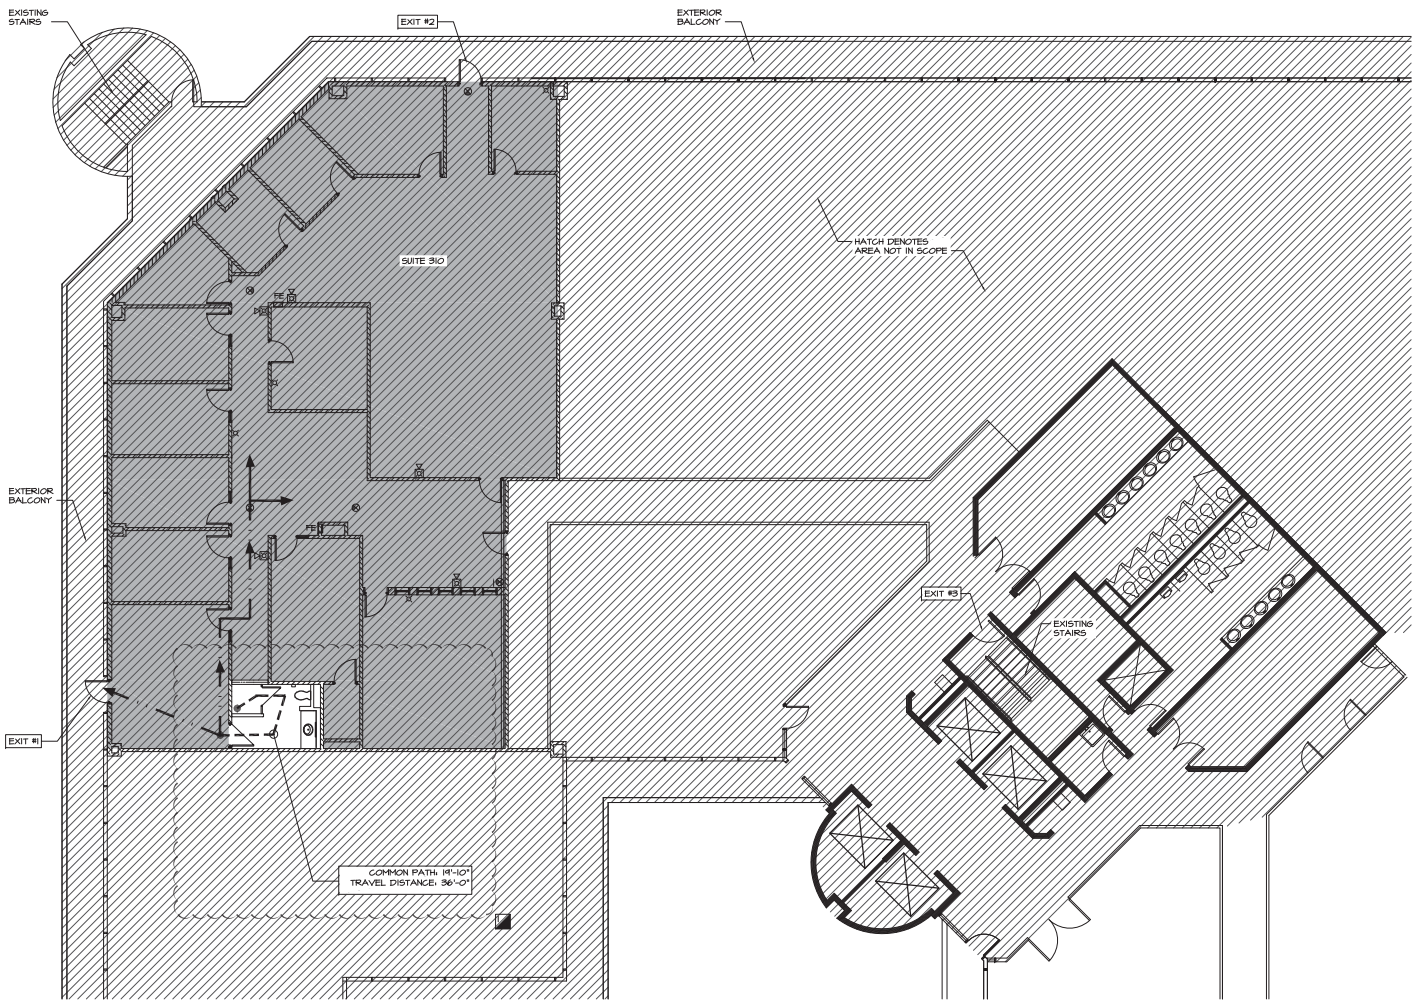

SYMBOL LEGEND:

- FE — FIRE EXTINGUISHER - IN CABINET - SEE ARCHITECTURAL
- EXIT SIGN
- HORN STROBE COMBINATION NOTIFIER
- STROBE LIGHT
- COMMON PATH OF TRAVEL
- TRAVEL DISTANCE

ALL DEVICES ARE EXISTING

LIFE SAFETY PLAN
1/8" = 1'-0"

Digitally signed by ERIC ANDERSON
AR10628
Date: 2016.11.16 11:21:50-05'00'

anderson architecture, inc.
399 CAMINO GARDENS BLVD.
SUITE 202
BOCA RATON, FLORIDA 33432
V: 561.362.2220
www.andersonarchitecture.com

consultant:

seal: ERIC ANDERSON

An Interior Modification For:
Night Owl
621 N.W. 53rd St. Suite 310
Boca Raton, Florida

revision:	date:
GENERAL REVISIONS	11-15-16

commission: 16-064
principal: ERIC ANDERSON
project manager: SS
file name: 6064-A-100-LS
date: 10.14.16
title: LIFE SAFETY PLAN

100

sht: 4 A

AA C001997